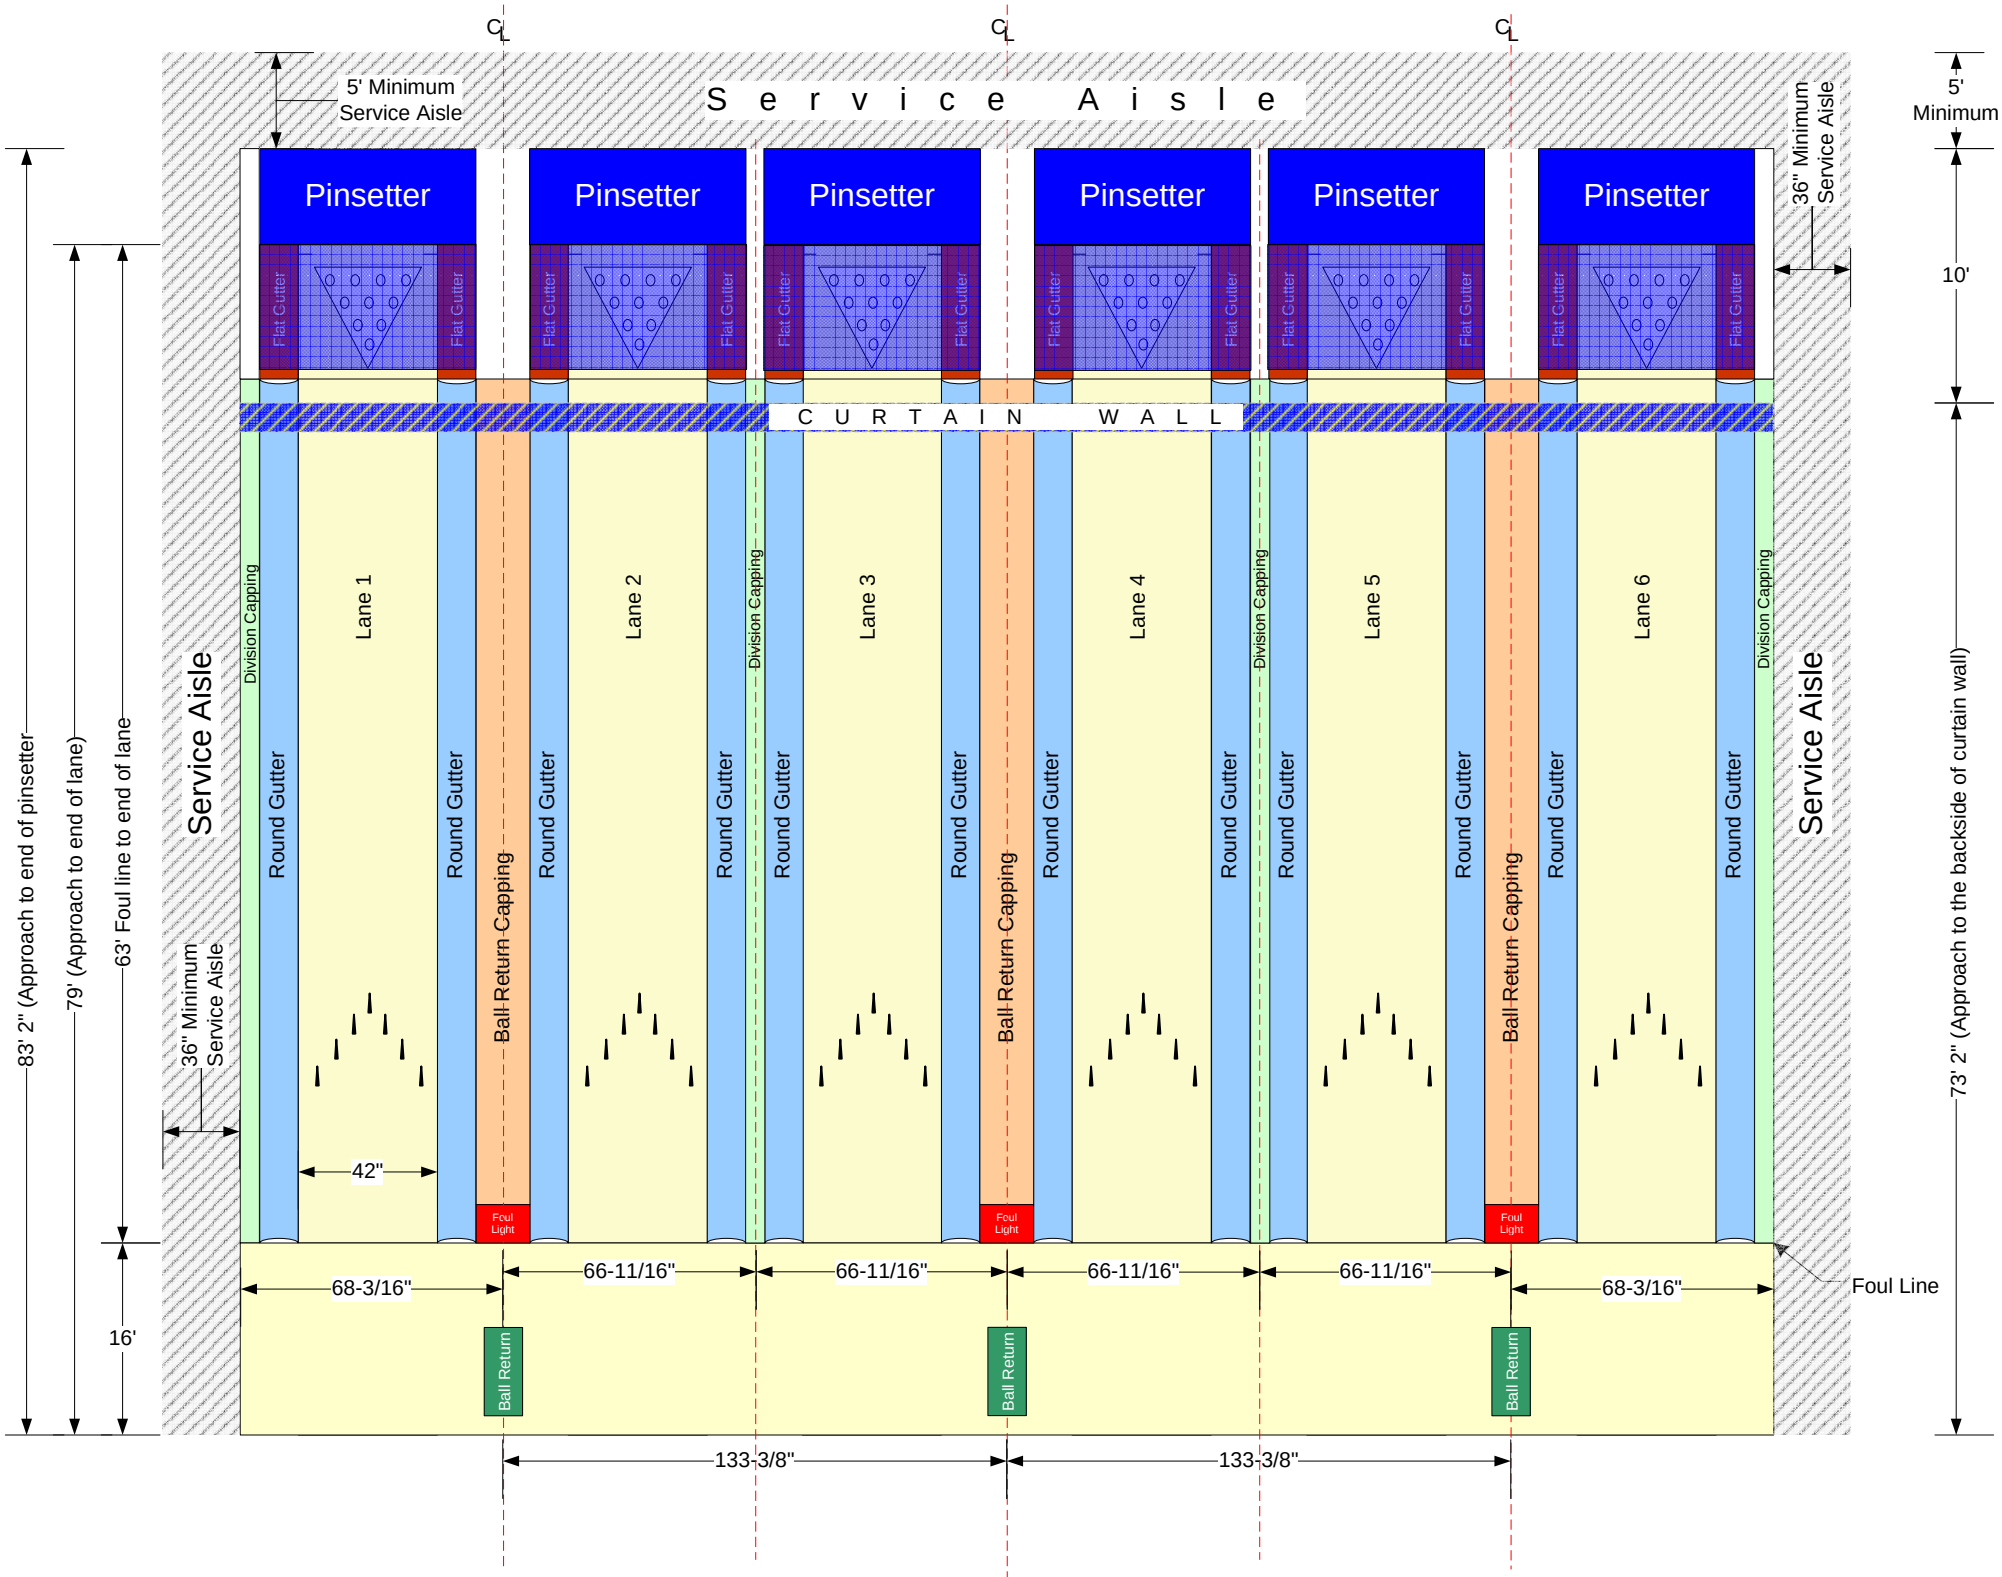
Service Aisle
5' Minimum Service Aisle
Pinsetter
Flat Gutter
CURTAIN WALL
Division Capping
Lane 1
Lane 2
Lane 3
Lane 4
Lane 5
Lane 6
Round Gutter
Ball Return Capping
Foul Light
Ball Return
36" Minimum Service Aisle
42"
68-3/16"
66-11/16"
133-3/8"
Foul Line
5' Minimum
10'
16'
83' 2" (Approach to end of pinsetter
79' (Approach to end of lane)
63' Foul line to end of lane
73' 2" (Approach to the backside of curtain wall)